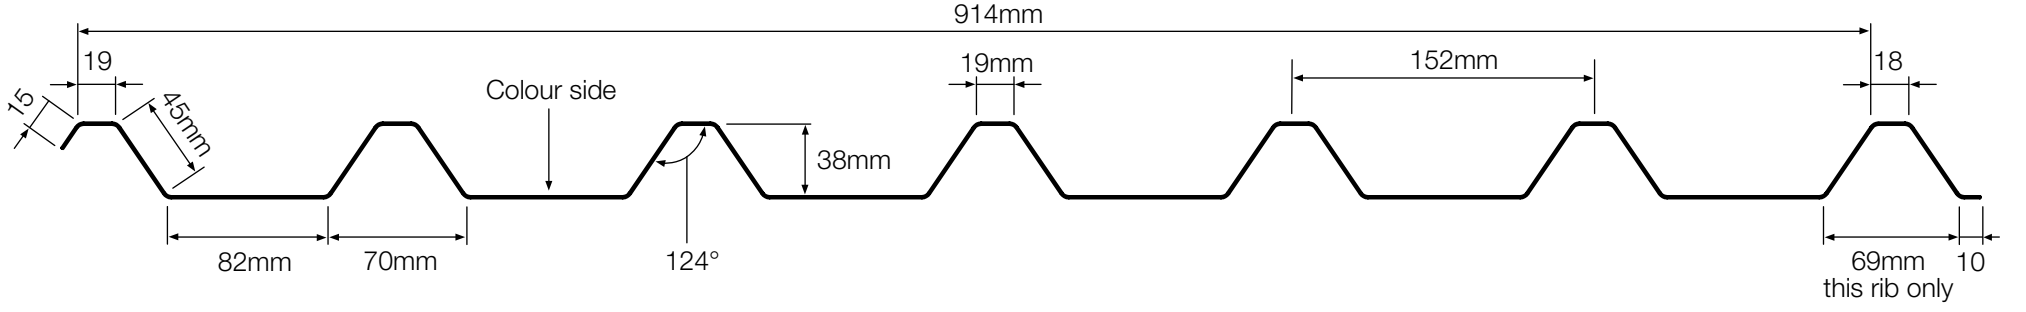Euroclad 38/914 Roof Profile - 38_1F