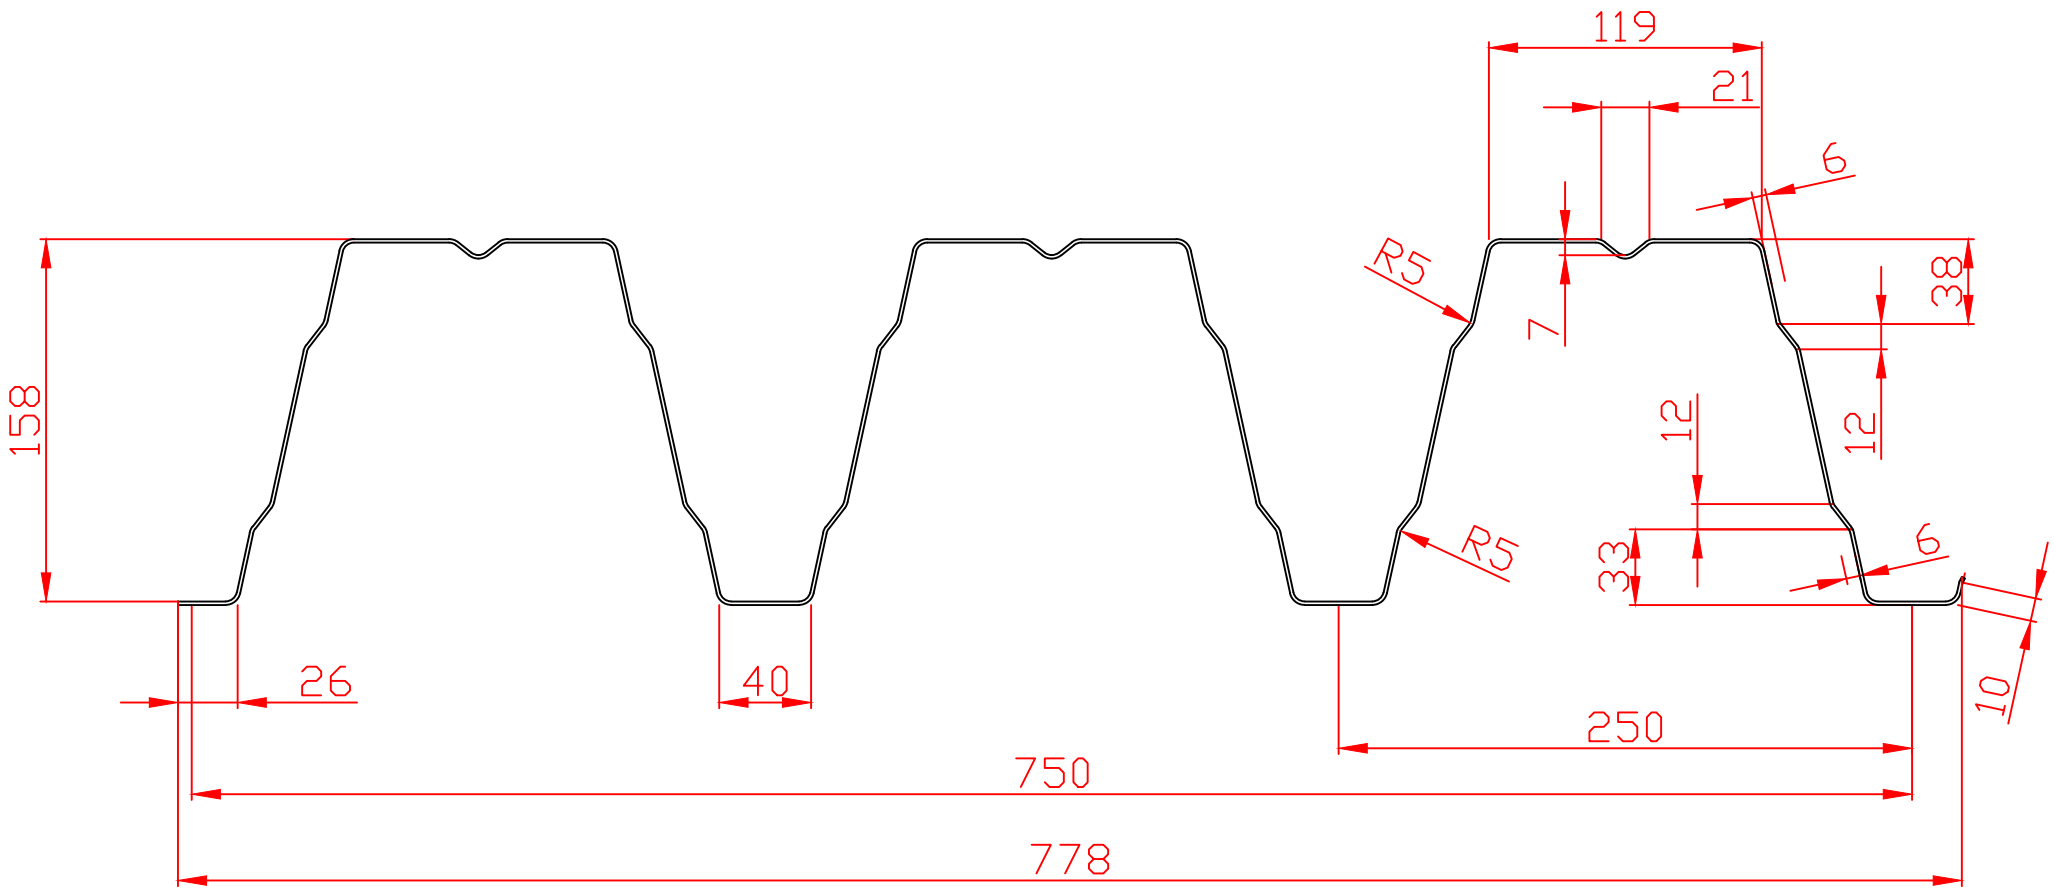

COVERWIDTH

Drawn By:CD	EUROCLAD	PROFILE DETAILS: Eurodeck JID 158.250.750
CHKD: MP	This drawing is copyright to Euroclad Ltd, Cardiff CF3 2ER. Tel 02922 010101 Fax 02922 010122	
DATE: 07/04/17		DRAWING No. JID 158_250_750
SCALE:NTS		